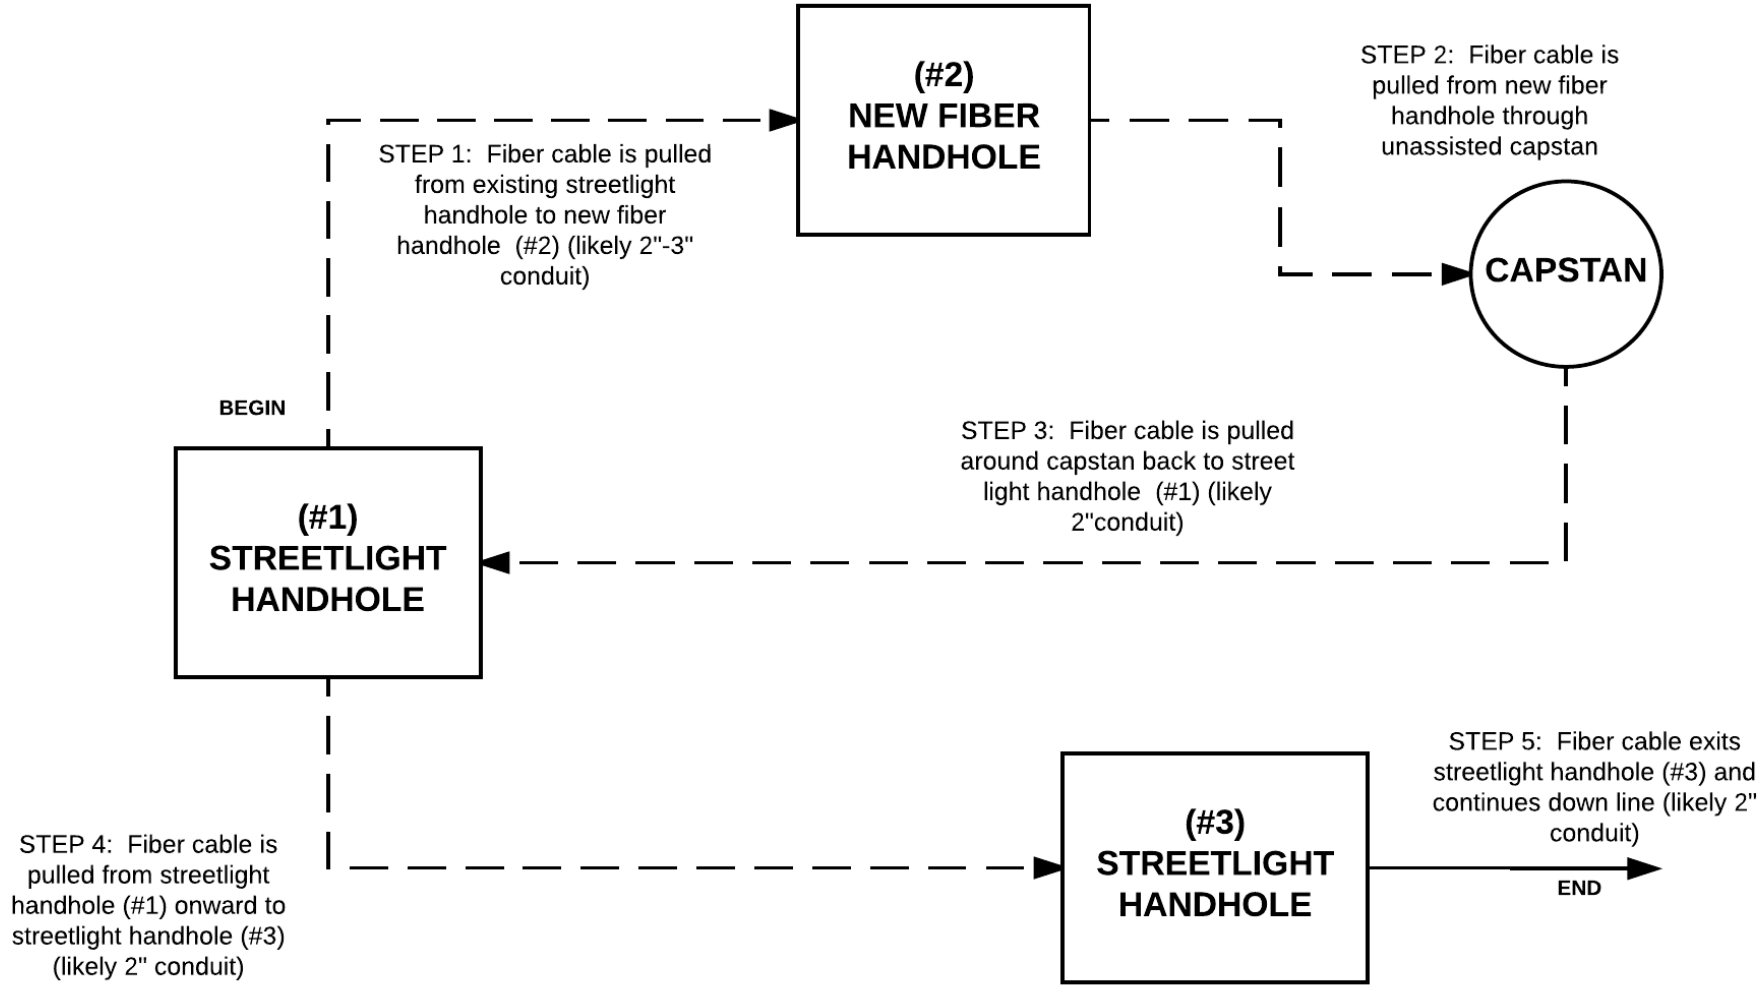

TITLE:			
APPENDIX B	***FIGURE 1.1***		THE CITY OF BEVERLY HILLS FIBER OPTIC NETWORK
DESCRIPTION: ***FIBER OPTIC CABLE ROUTING IN ALL CONDUIT AND HANDHOLES***		NOT TO SCALE	**BID NO: 16-21**

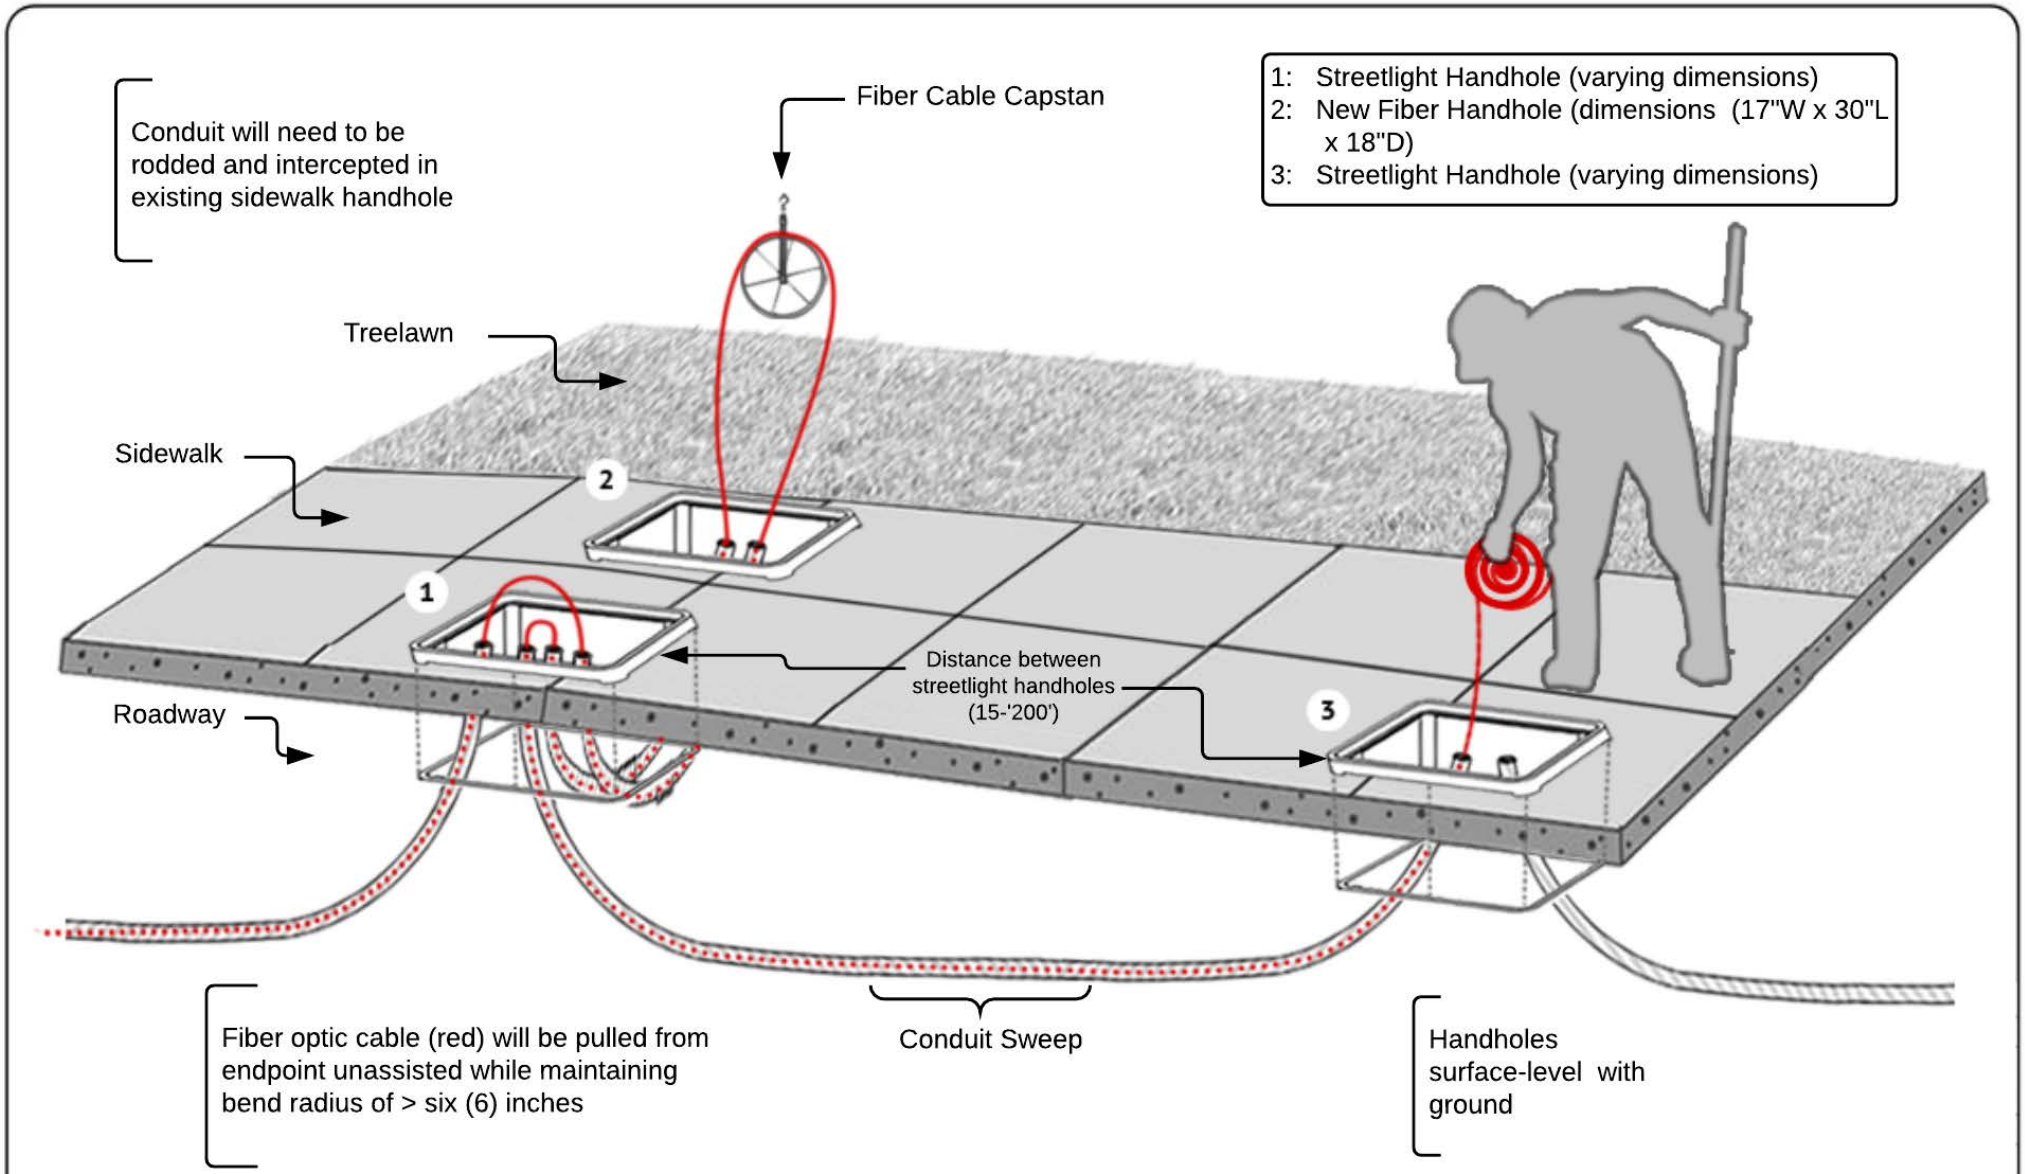

TITLE:			
APPENDIX B	***FIGURE 1.2***		THE CITY OF BEVERLY HILLS FIBER OPTIC NETWORK
DESCRIPTION: ***FIBER OPTIC CABLE ROUTING IN ALL CONDUIT AND HANDHOLES***		NOT TO SCALE	**BID NO: 16-21**

Network Overview

Beverly Hills FTTP Network

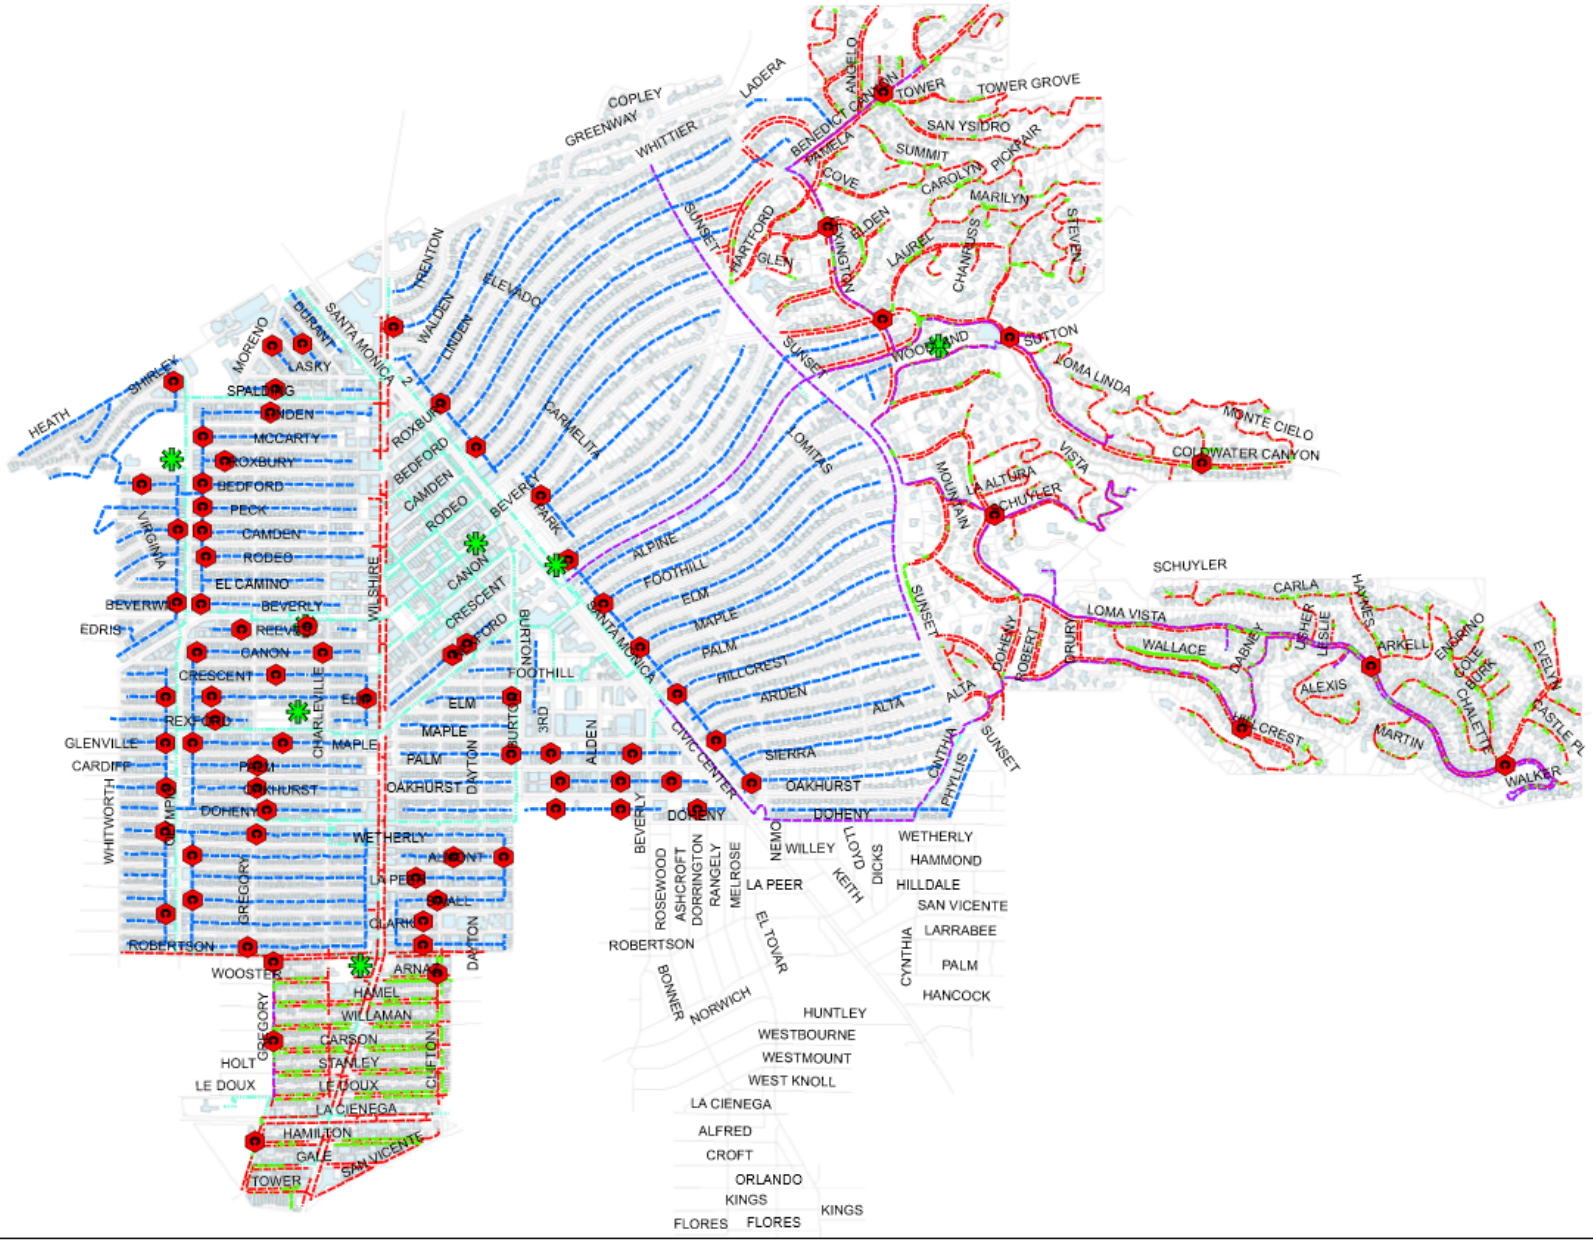

8/17/2016

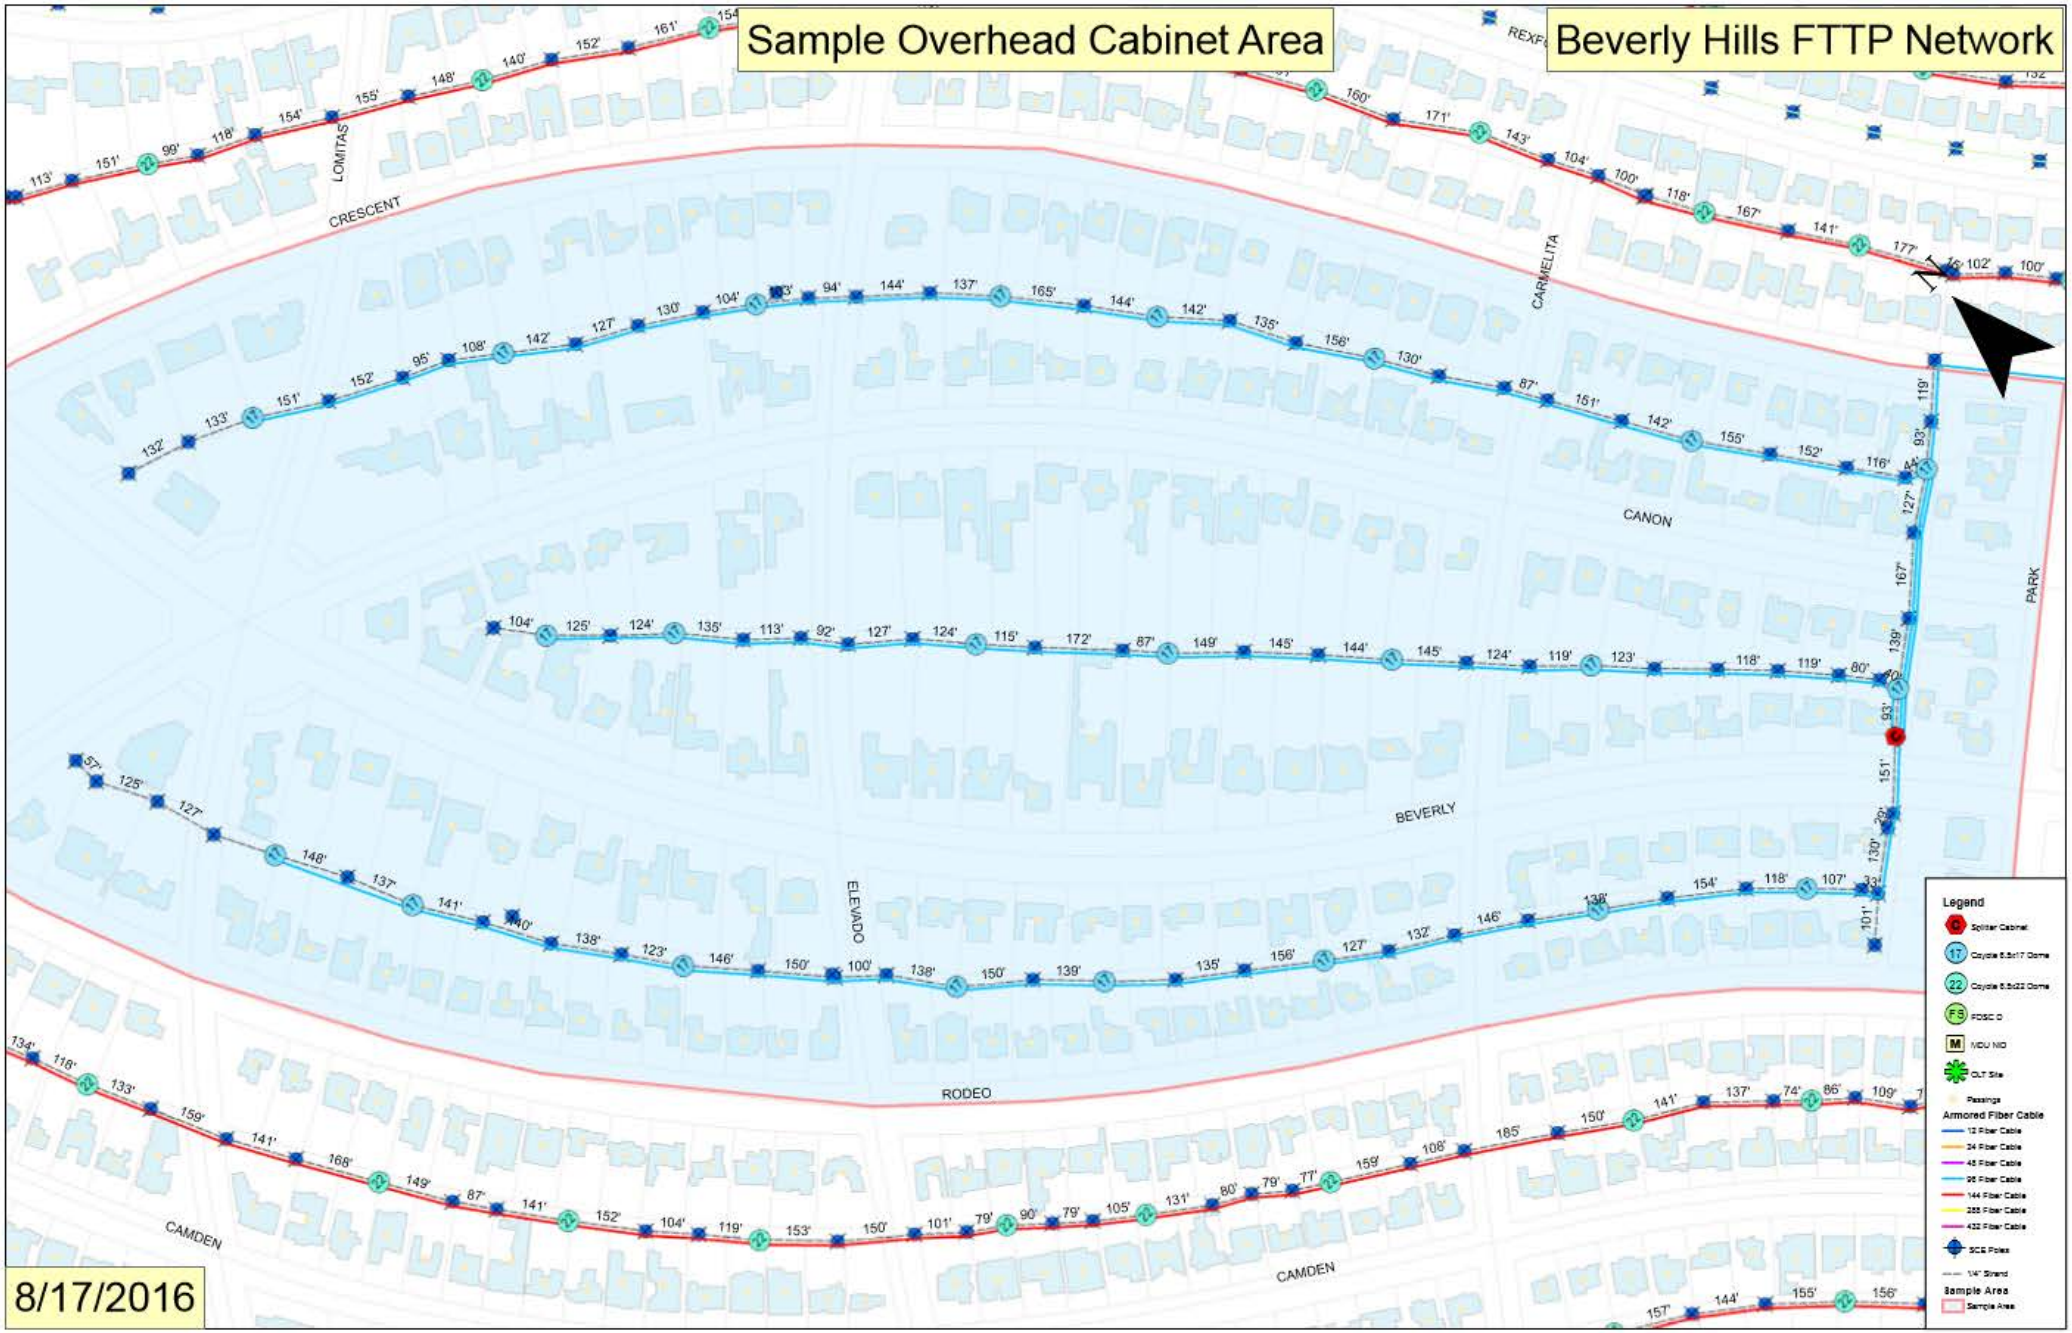
Sample Overhead Cabinet Area
Beverly Hills FTTP Network
LOMITAS
CRESCENT
CARMELITA
CANON
PARK
BEVERLY
ELEVADO
RODEO
CAMDEN
CAMDEN
Legend
Splitter Cabinet
Coyote 5.5x17 Dome
Coyote 5.5x23 Dome
FDSC D
MDU NID
OLT Site
Passings
Armored Fiber Cable
12 Fiber Cable
24 Fiber Cable
48 Fiber Cable
96 Fiber Cable
144 Fiber Cable
288 Fiber Cable
432 Fiber Cable
SCE Poles
1/4" Strand
Sample Area
Sample Area

8/17/2016

Sample Underground Cabinet Area

Beverly Hills FTTP Network

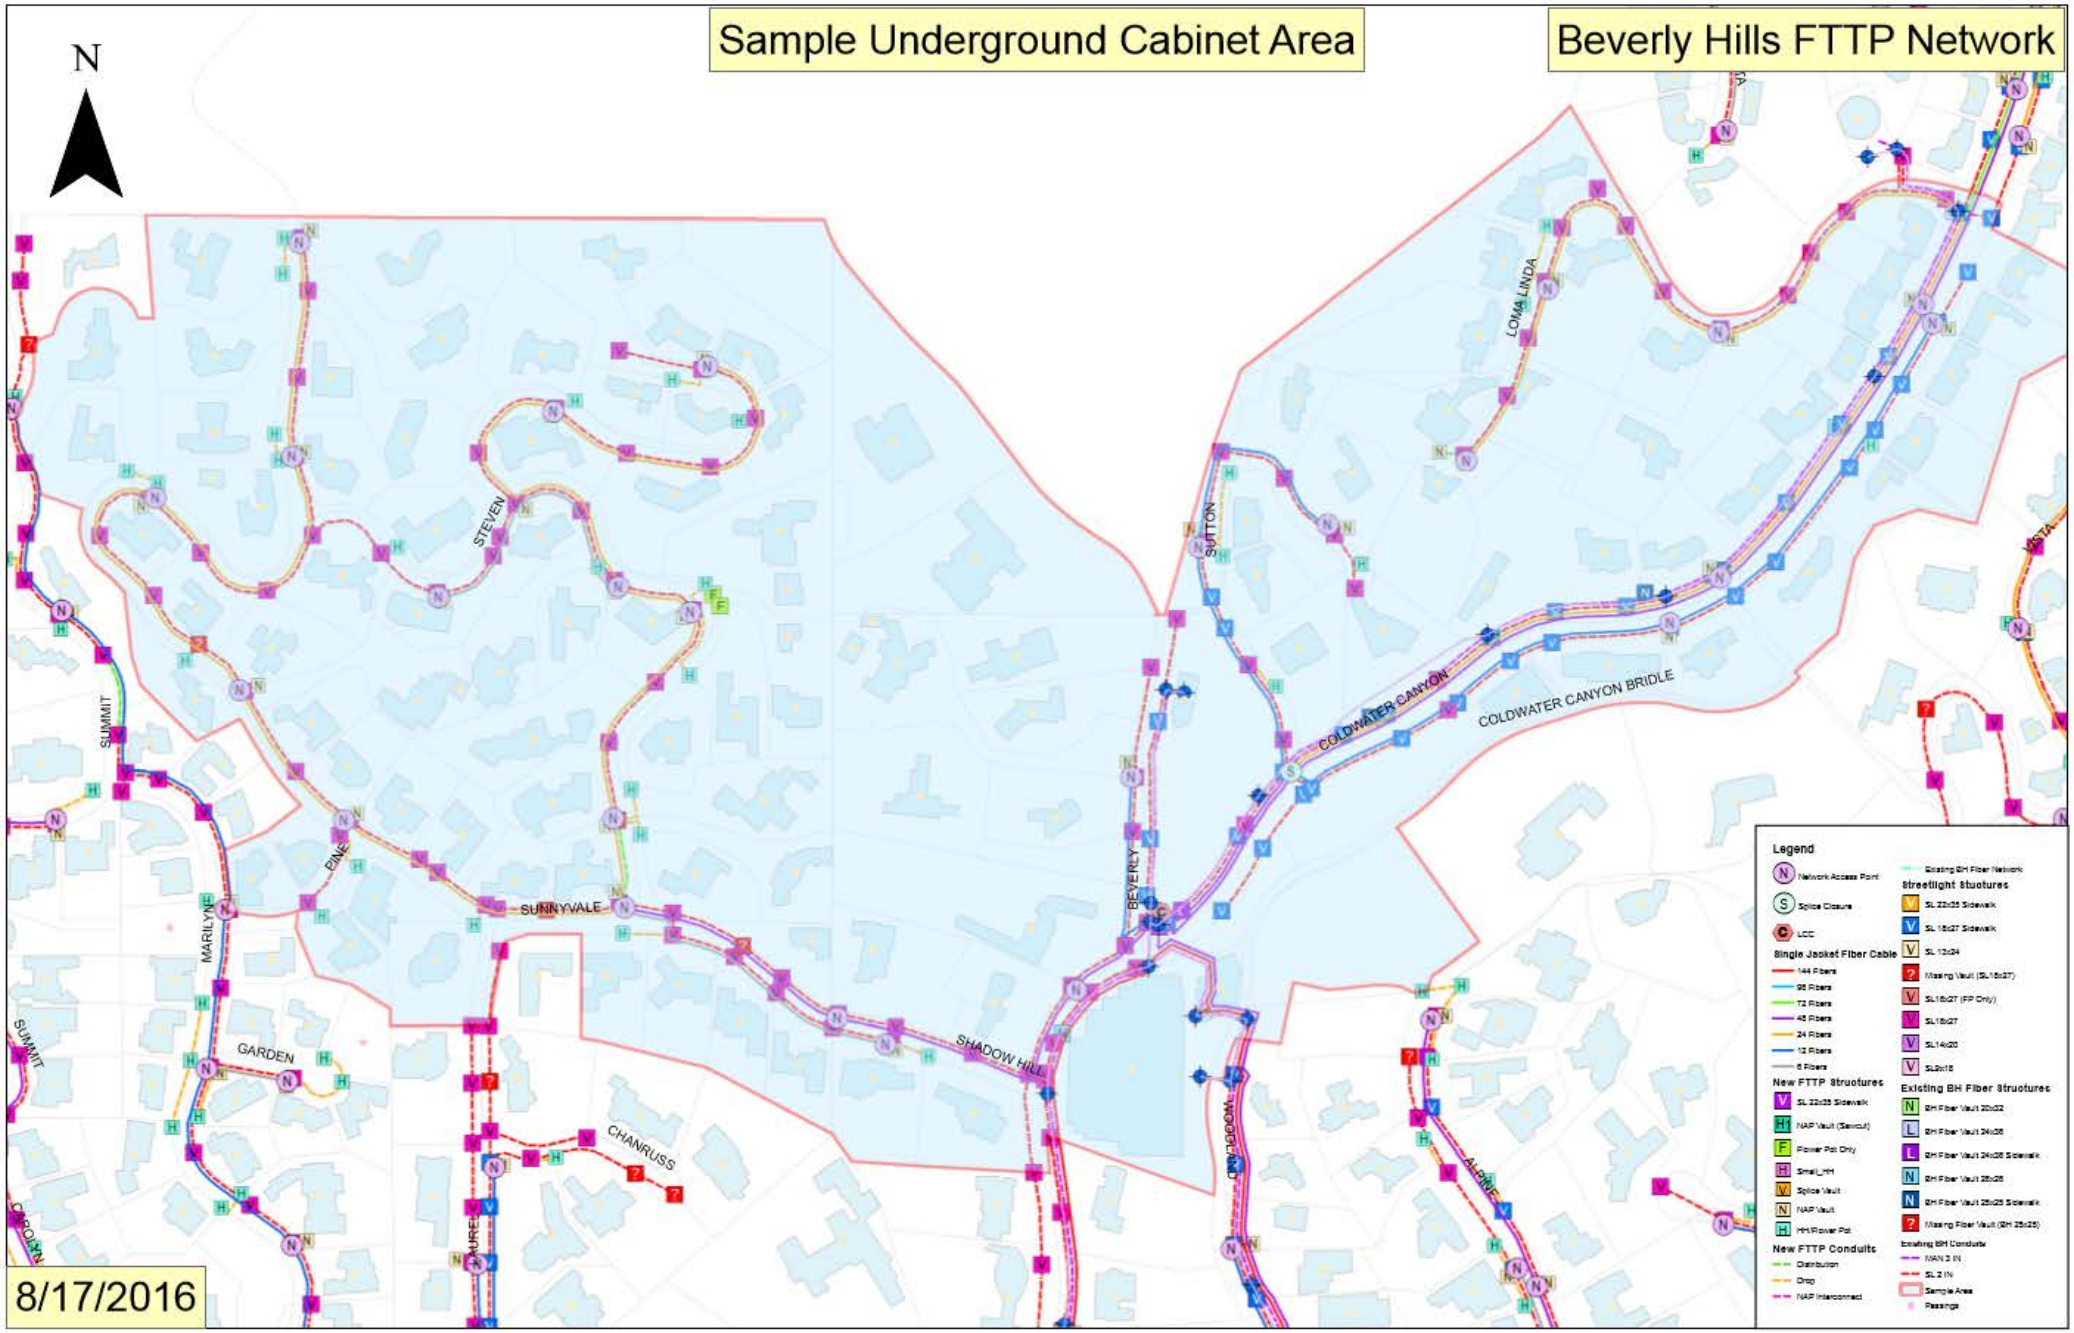

8/17/2016